
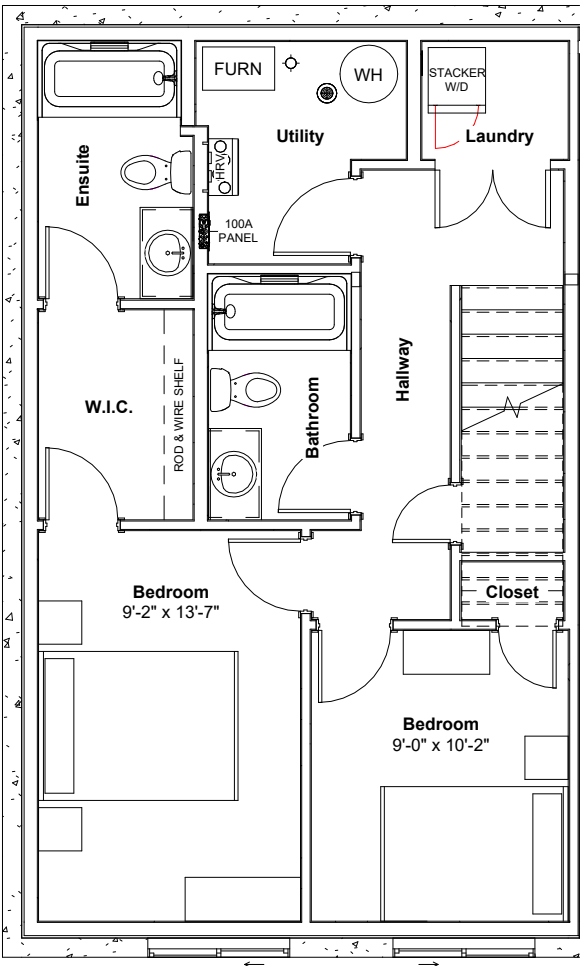


THE HIGHLAND 1

8101 - 101 CLYDESDALE WAY

1258 SF
LOWER UNIT
2 BEDROOM, 2.5 BATH
WIDTH: 20'-0"
DEPTH: 33'-0"

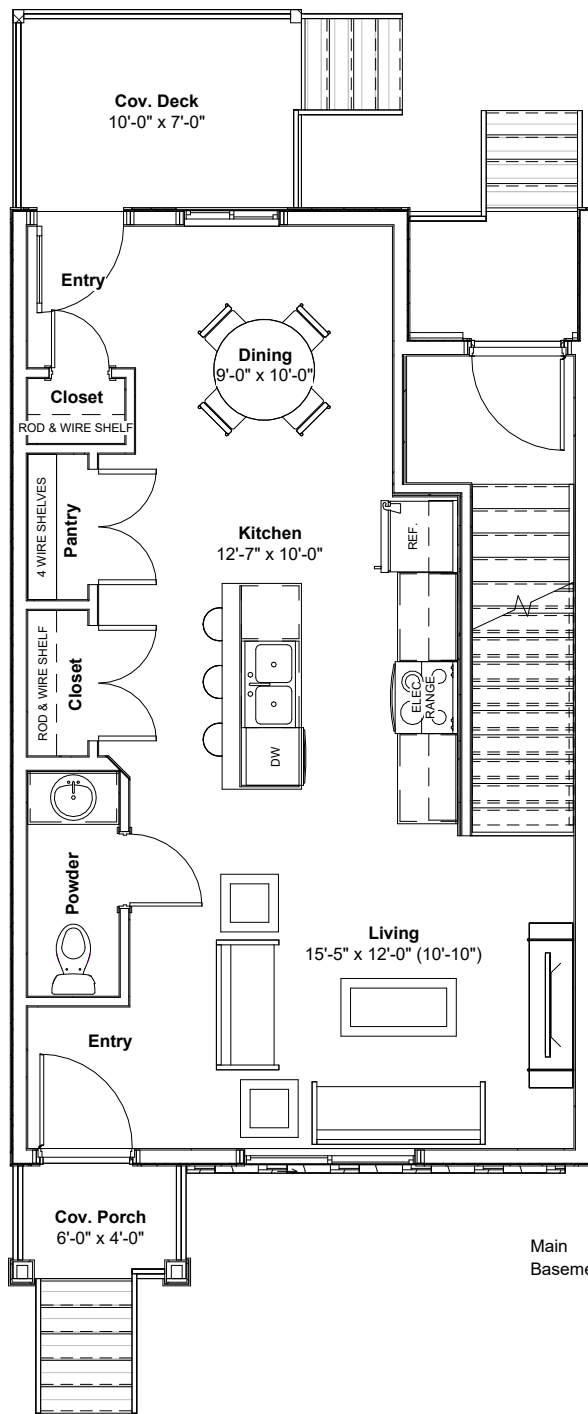

Main 598 SF
Basement 660 SF

This plan is published by NewRock Developments Inc. All rights reserved including the rights of reproduction in whole or in part, in any form without the permission of the publisher. Plan and exterior elevation may not be exactly as shown; NewRock Developments Inc. reserves the right to make changes without notice or obligation.

NEWROCK
DEVELOPMENTS INC.

671 Industrial Ave. SE
Medicine Hat, Alberta, T1A 3L5
Office: 403-529-1023
Fax: 403-529-1059

No.	Description	Date

Marketing Plan

Creation Date	07/28/22
Drawn By	SDR
Scale	AS SHOWN

D8101